COUNTY	STATE	PROJECT NUMBER	FISCAL YEAR	SHEET NO.	TOTAL SHEETS
SEDGWICK	KANSAS				

LIST OF TRAFFIC CONTROL DEVICES *

MUTCD DEVICE NO.	NO.	FLASHERS TYPE A	FLASHERS TYPE B	REMARKS
G20-1	2			
G20-2	1			
W4-2	2			
W20-1	2			
W20-5	2			
R2-1	2			
R2-5C	2			
R4-1	2			

* FOR INFORMATION ONLY

DELINEATORS & CHANNELIZATION DEVICES

DEVICE	NO.	SIZE	FLASHERS TYPE A	FLASHERS TYPE B	FLASHERS TYPE C
BARRICADES					
TYPE III					
TYPE II					
TYPE I					
DRUMS					
SLIM LINE CHANNELIZERS					
CONES					
TUBES					
VERTICAL PANELS					
SINGLE					
BACK TO BACK					
PAVEMENT MARKING	WHITE	YELLOW			
4" BROKEN (Lin. Ft.)					
4" SOLID (Lin. Ft.)					
TEMPORARY STRIPING (Line Mile)					
ARROW PANEL					

SEE SHEET NO. __ & __ FOR TRAFFIC CONTROL NOTES

TAPER FORMULA'S

L = S x W FOR SPEEDS OF 45 M.P.H. OR MORE

$L = \frac{WS^2}{60}$ FOR SPEEDS OF 40 M.P.H. OR LESS

WHERE: L = MINIMUM LENGTH OF TAPER
S = NUMERICAL VALUE OF POSTED SPEED PRIOR TO WORK
W = WIDTH OF OFFSET

Channelizing devices.

Advance Warning Flashing Or Sequencing Arrow Panel

Distances and Speed Limit to be determined by the Engineer. After the symbols have been replaced with the appropriate distances/speeds this note should be removed.

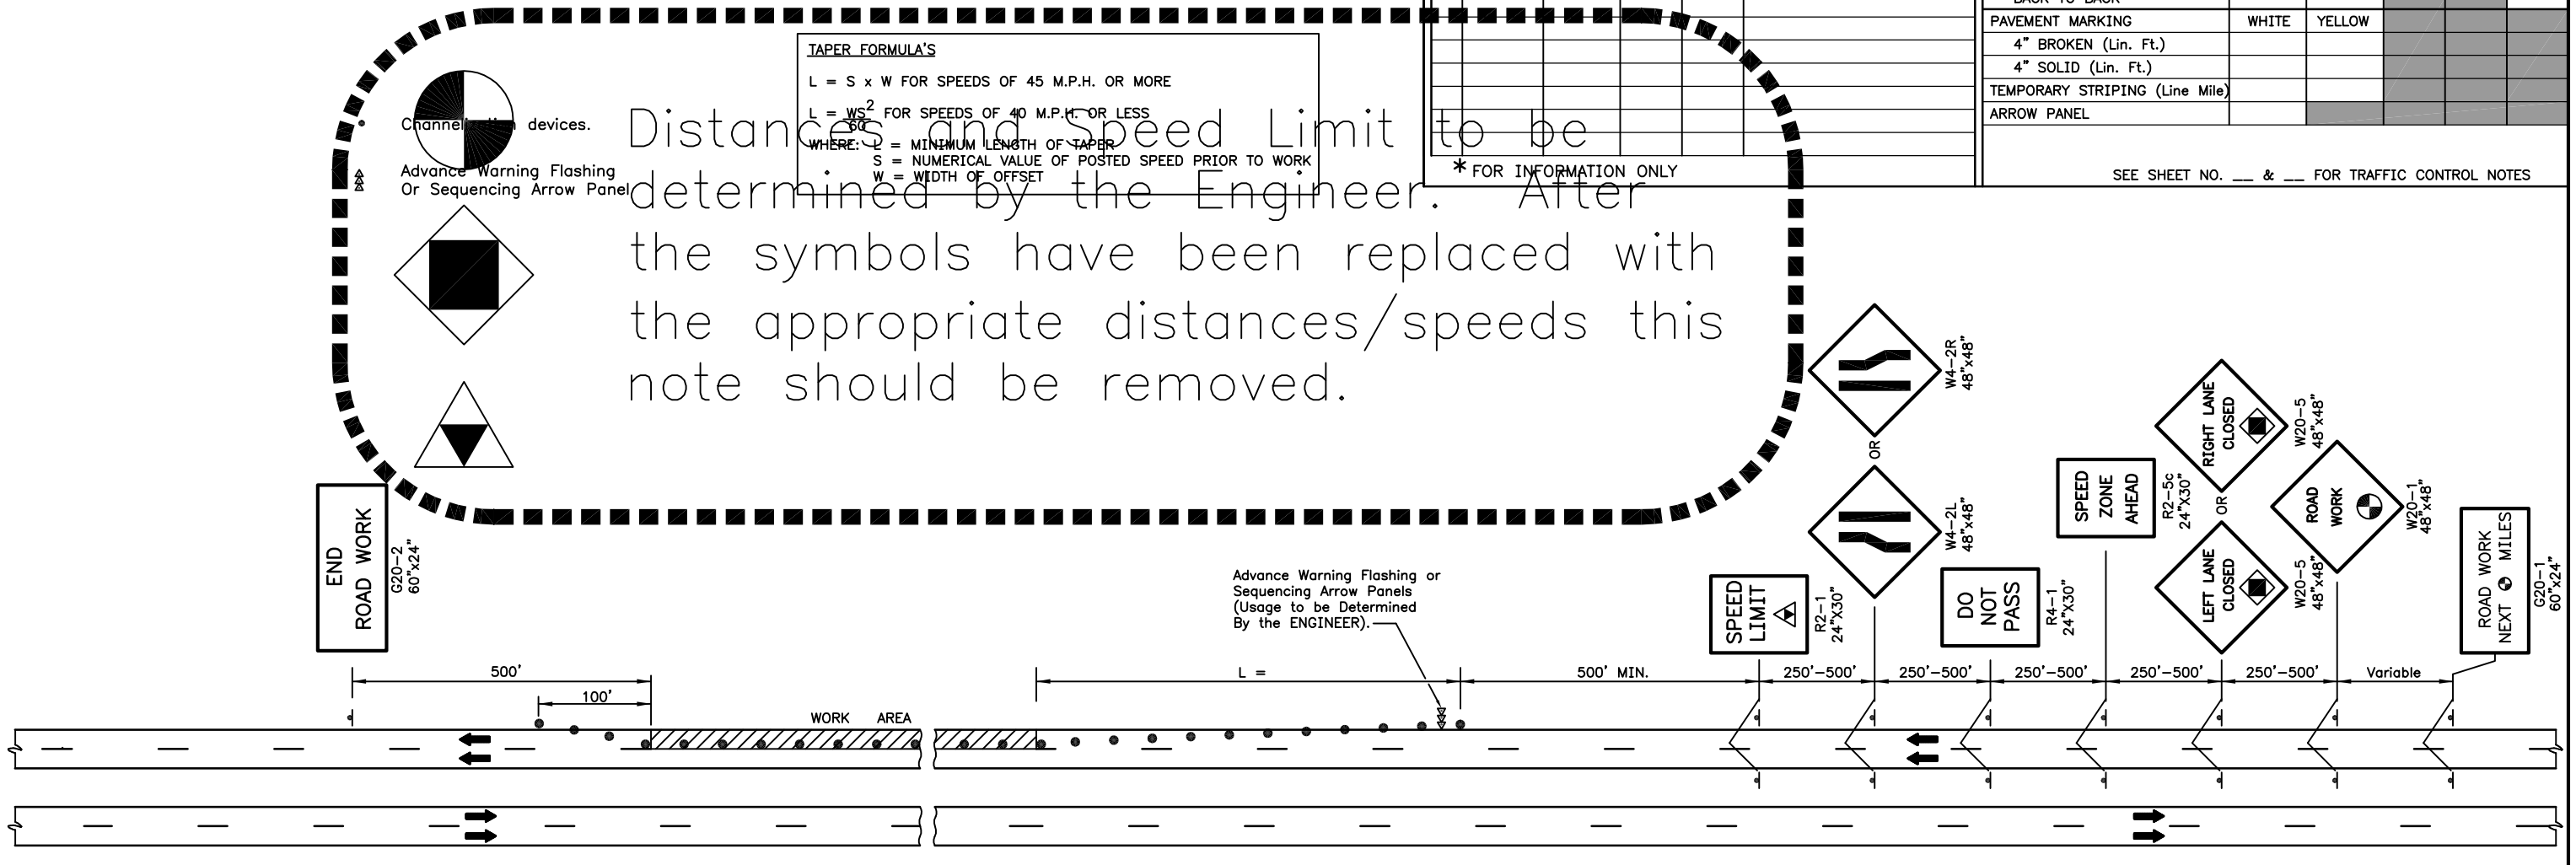

TRAFFIC CONTROL PLAN
FOR HANDLING TRAFFIC THROUGH CONSTRUCTION
ON A FOUR-LANE DIVIDED ROADWAY
ONE LANE CLOSED

TRAFFIC CONTROL PLAN FOR ONE LANE CLOSED ON A FOUR-LANE DIVIDED ROADWAY

TC 12-0

PREPARED BY
SEDGWICK COUNTY PUBLIC WORKS
HIGHWAY DEPARTMENT
DAVID C. SPEARS, P.E. DIRECTOR/COUNTY ENGINEER

REVISED	SCALE	DESIGNED	DRAWN	CHECKED	SHEET NO.
	NONE	M.R.B.	D.R.S.	M.R.B.	
	DATE	4/89	4/2005	4/2005	

DWG: Q:\Blocks\Std\TC 12-0.dwg

Q:\Blocks\Std\TC12-0.dwg, Model, 4/13/2005 8:42:26 AM, dstandri, 1:2.1