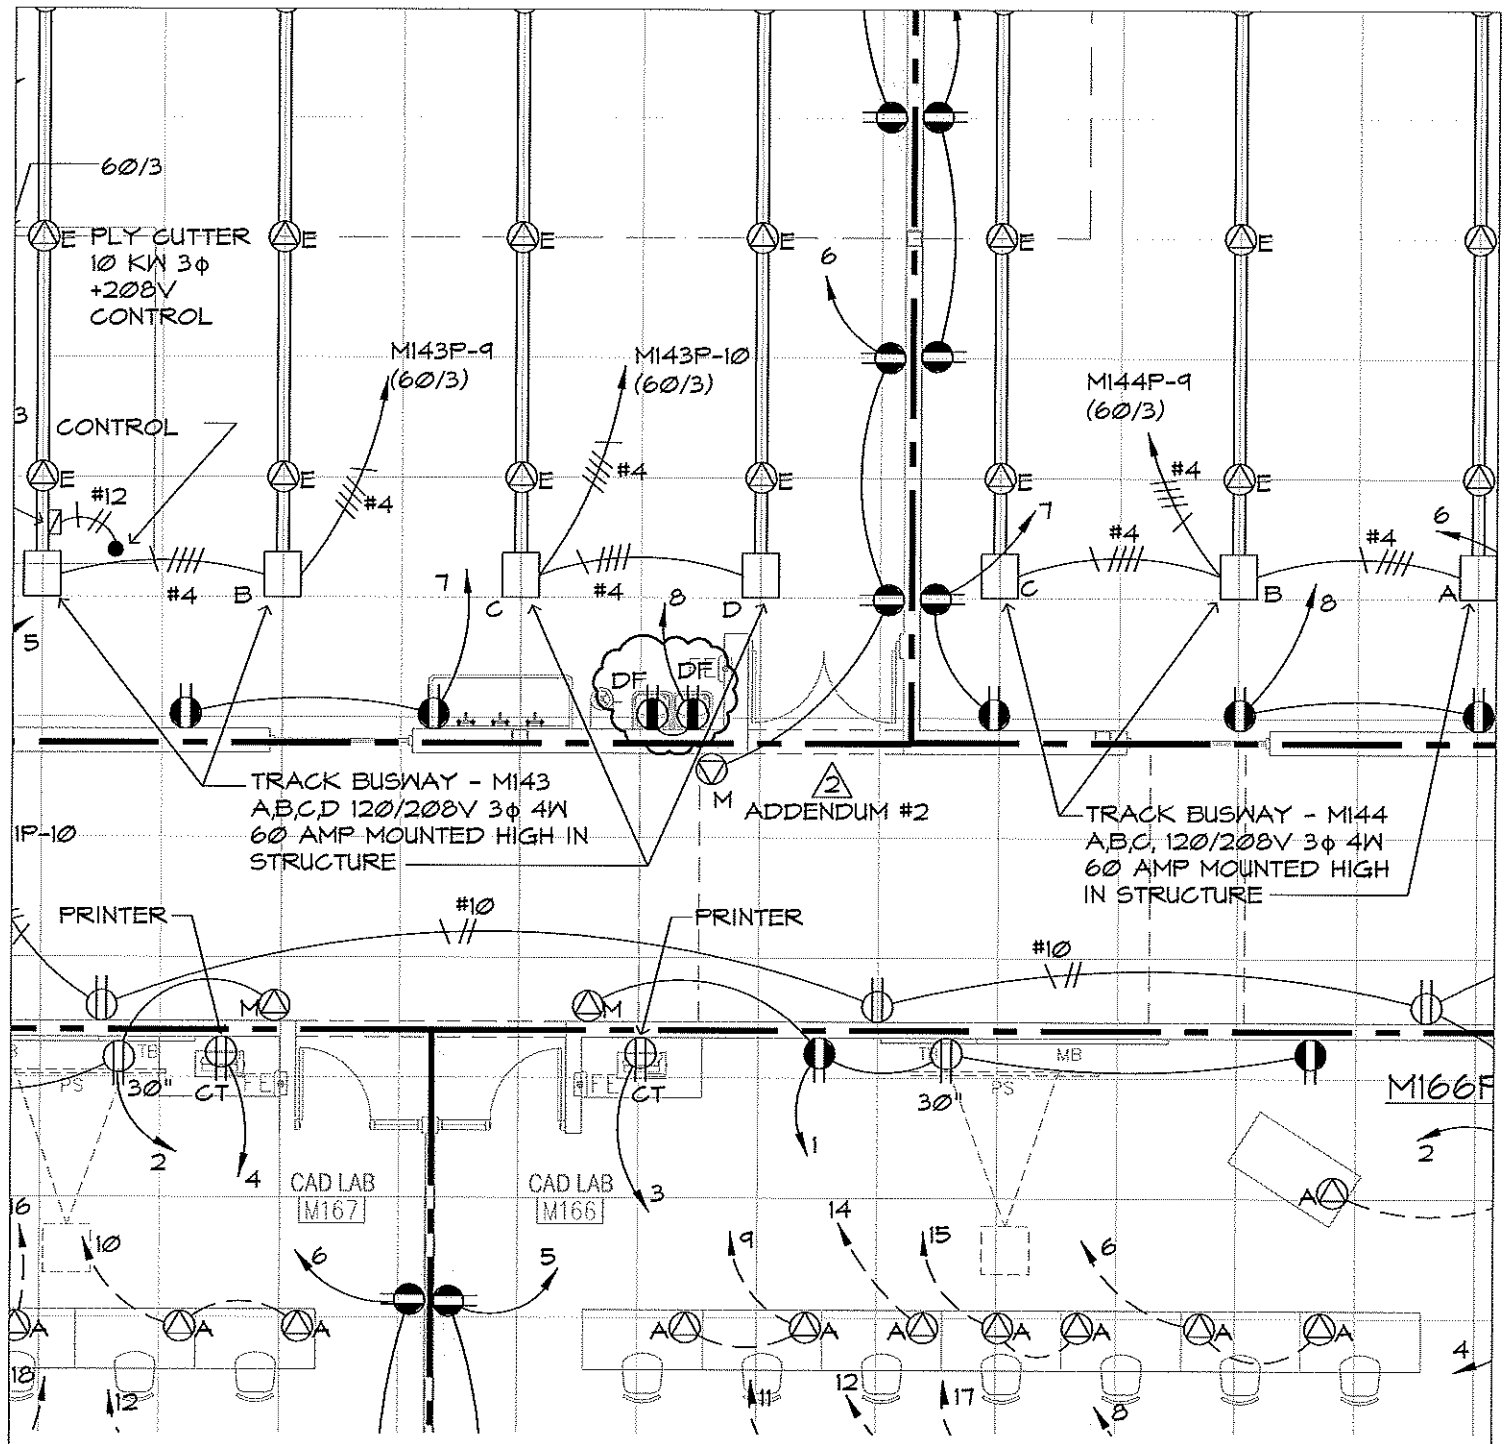

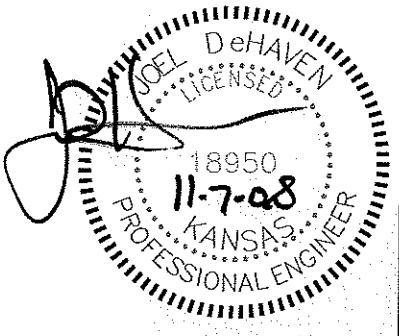

TAYLOR RYMAR
CORPORATION
200 NORTH BROADWAY
SUITE 330
WICHITA, KS 67202
PH: 316.771.5011 FAX:316.771.5012
WWW.TR-CORP.COM
TRC Project No. 55016.06
Copyright 2008 Taylor RyMar Corporation

SCHAEFER JOHNSON COX FREY ARCHITECTURE
Emprise Center
257 N. Broadway
Wichita, Kansas
67202-2317
Ph. 316.684.0171
Fax.316.684.8805
www.sjcf.com
architecture@sjcf.com

PRJ NO. 2955.00

NATIONAL CENTER
FOR AVIATION TRAINING
JABARA CAMPUS

WEBB ROAD
WICHITA, KANSAS

REV. 7 NOV. 08

E22.4a